


REACTUALIZARE P.U.G. ȘI R.L.U. - COMUNA ZAU DE CÂMPIE

ZONIFICARE FUNCȚIONALĂ

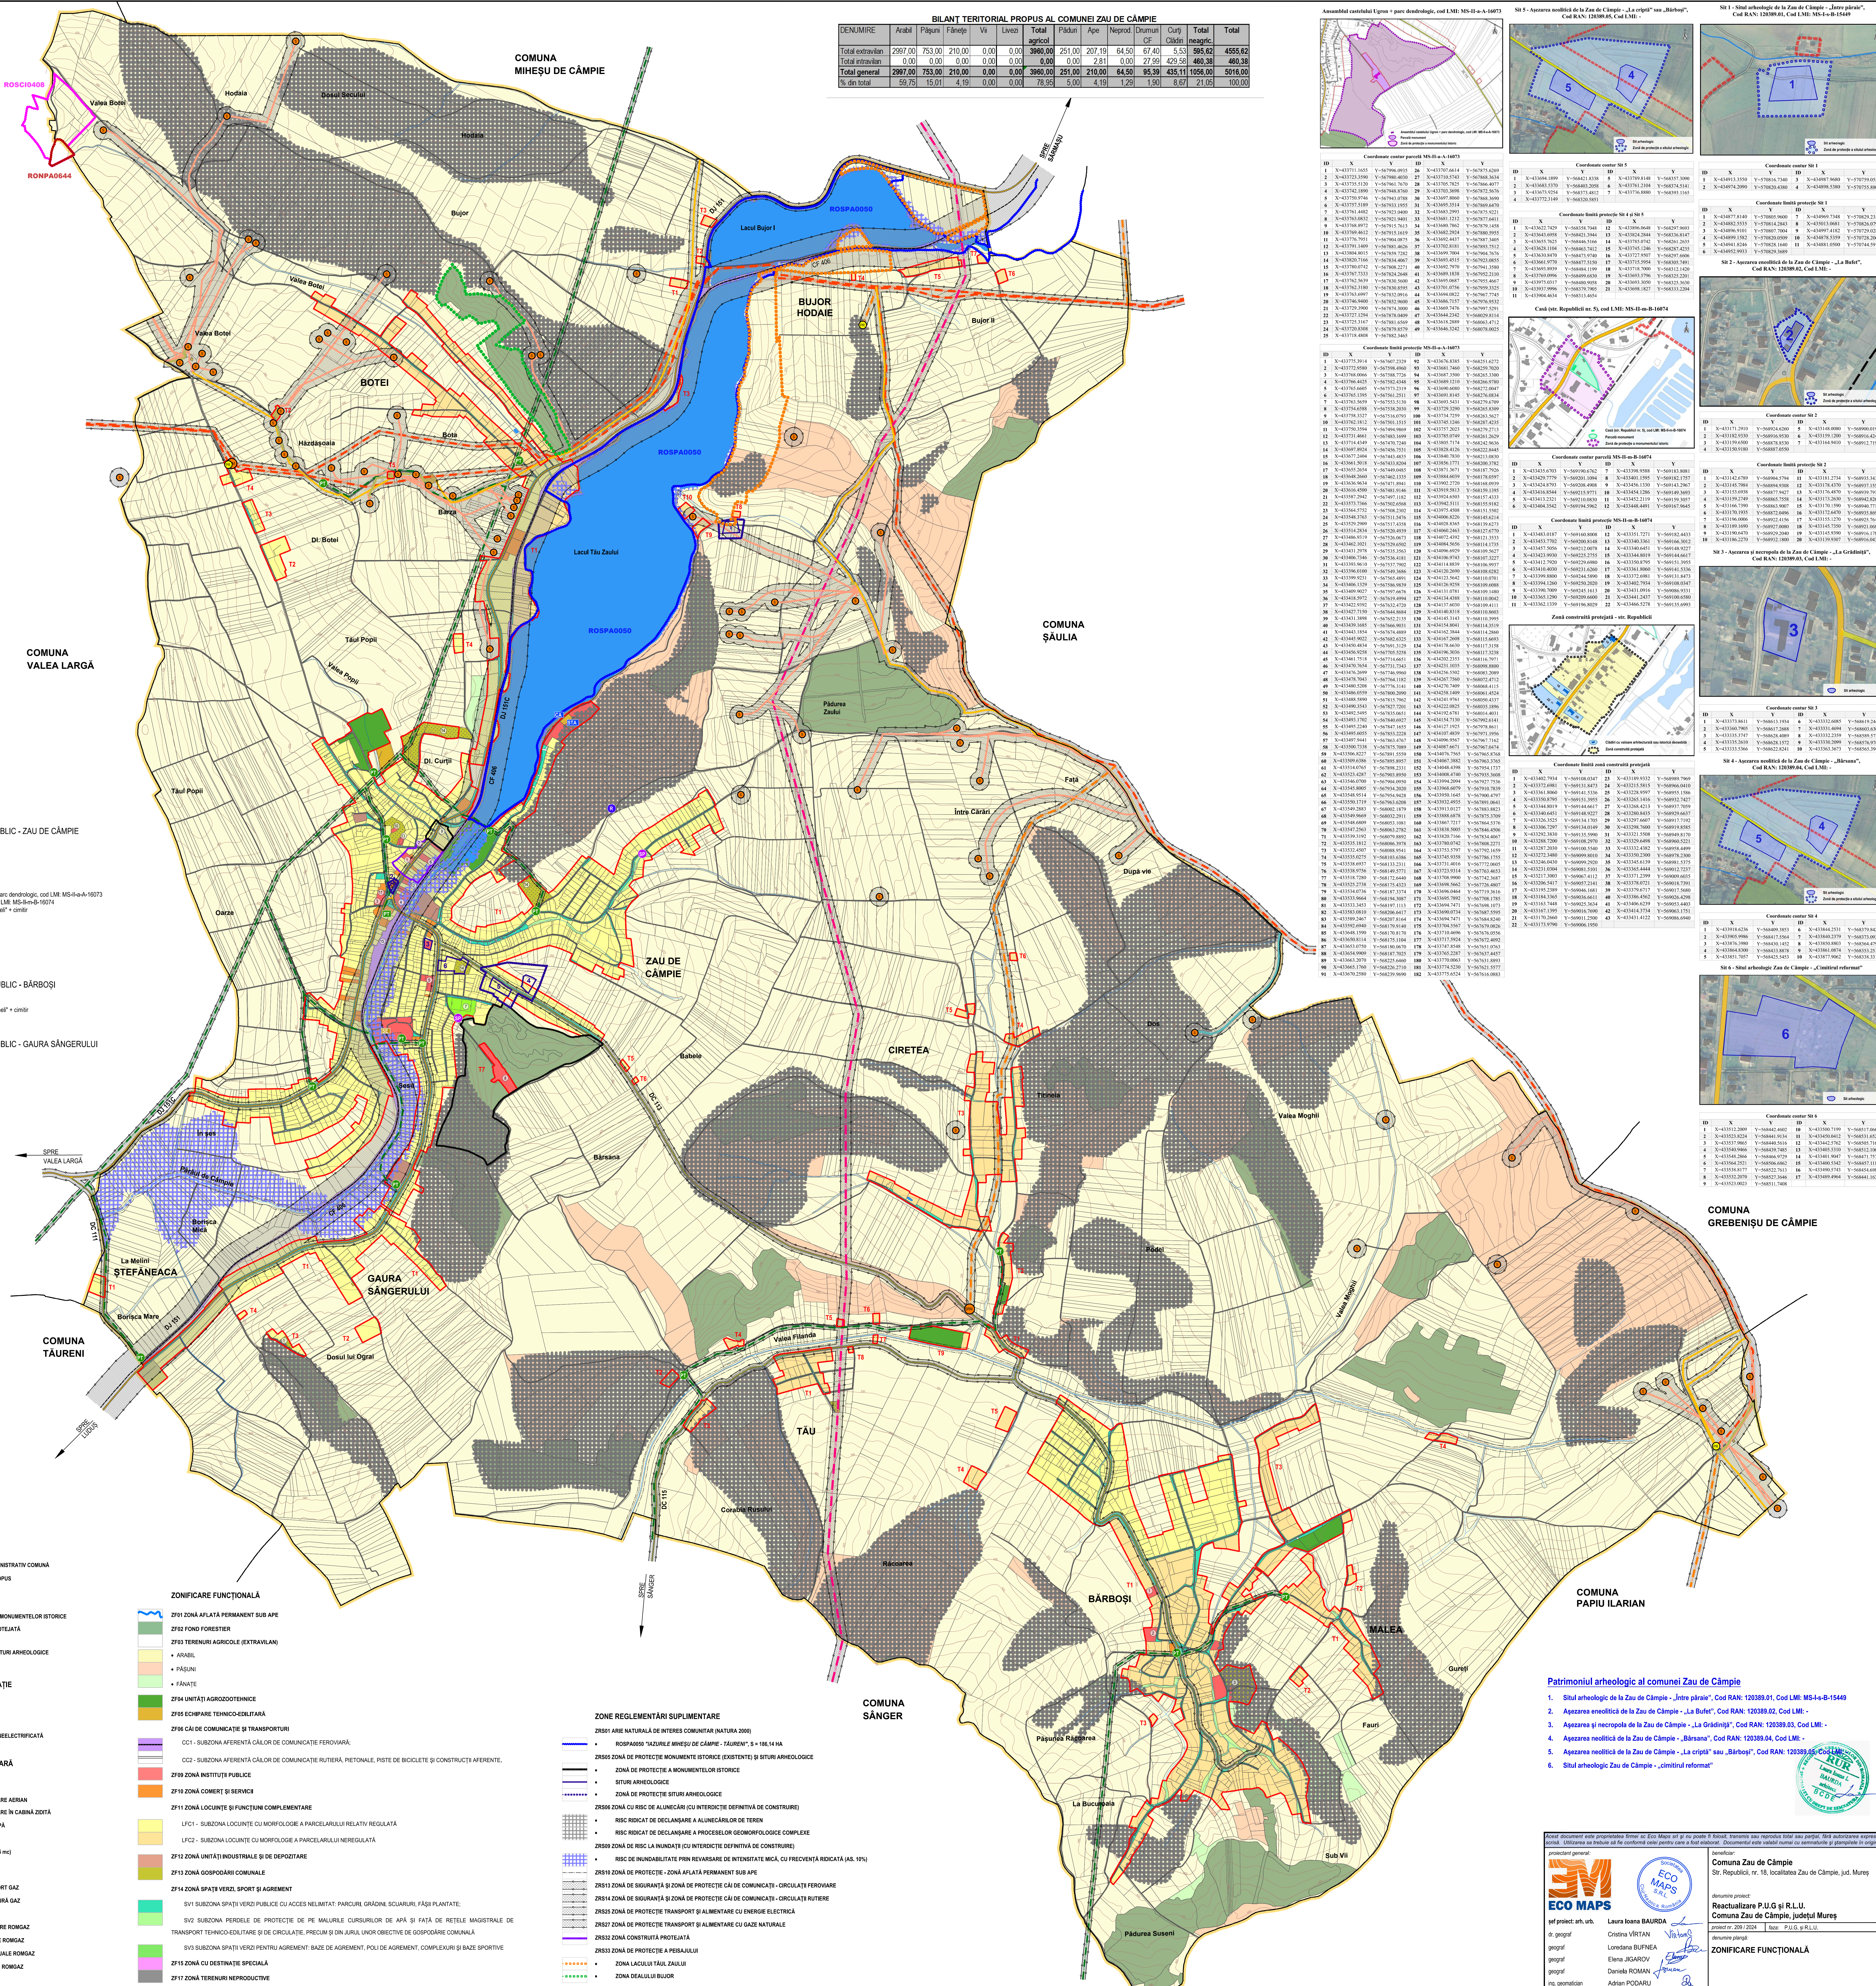

BILANT TERITORIAL PROPUȘ AL COMUNEI ZAU DE CÂMPIE												
DENUMIRE	Arabil	Pășuni	Fânețe	Vi	Luzei	Total agricol	Păduri	Ape	Neprod.	Drumuri	Curți	Total
% din total	59,75	15,01	4,19	0,00	0,00	78,95	5,00	4,19	1,29	1,90	8,67	100,00


ID	X	Y	ID	X	Y


















